FilmL.A., Inc.
1201 W. 5th Street, Suite T-800
Los Angeles, CA 90017
t: (213)977-8600 - f: (213)977-8601
www.filmla.com

Summary Information

Permit No: F00041151-C **Type of Permit:** FILMING **Release Date:** 07/08/2011

Production Company JESTER FILMS LLC

Insured Company Name JESTER FILMS LLC

Contact Phone No. 1 310-200-3885
Contact Phone No. 2
Fax
Address 5555 MELROSE AVE, LUCY BUNGALOW 103
LOS ANGELES, California 90038

Production Title BABY MAKERS

Type of Production Feature

Producer Darad Dinardi

Director Jay Chandrasekhar

1st AD Michael Rizzoli

Production Manager Darad Dinardi

FilmL.A. Coordinator Erica Wade

Location Manager Sarah Rountree
Primary Phone Mobile - 919-280-5527
Secondary Phone Office - 310-200-3885

Location Assistant Jesse Brooks
Primary Phone Mobile - 773-991-7949
Secondary Phone

Fees

Posting 1200	$276.00
Posting Max	$1,794.00
Notification Charge	$465.00
LA CITY LANE AND STREET CLOSURE FEE	$312.00
FILMLA FILM PERMIT RIDER FEE	$100.00
FILMLA MONITOR FEES	$480.00
FILMLA MONITOR FEES OVERTIME	$360.00
FILMLA MONITOR FEES - DOUBLE TIME	$480.00

Total Permit Fee $4,267.00

Number of Locations 2

NOT A PERMIT

FilmL.A., Inc.
1201 W. 5th Street, Suite T-800
Los Angeles, CA 90017
t: (213)977-8600 - f: (213)977-8601
www.filmla.com

Summary Information — Location

Permit Number F00041151-C
Production Company JESTER FILMS LLC
Insured Company JESTER FILMS LLC
Production Title BABY MAKERS

Location Manager Sarah Rountree
Primary Phone Mobile - 919-280-5527
Secondary Phone Office - 310-200-3885

Location Address 520 W 8th St, San Pedro, CA, 90731

Location Type Store front

Film Dates 7/8/2011 - 7/9/2011 16:00 - 06:00 2 days

Open or Closed to the Public Closed

Generic Conditions
Community Survey Obtained
Must comply with attached conditions
Must Maintain 5' Clearance on Sidewalks/Walkways
No cast or crew parking on area streets
Number of uniformed officers listed on the permit is a minimum requirement. Permittee remains responsible for deploying a sufficient number of uniformed officers to provide traffic and crowd control to ensure the safety of the film crew and the public.
Uniformed officers shall have a copy of the film permit in their possession and are required to confirm that all traffic control signage devices are in place.

Please see attached documents
41151.pdf
baby makers 8th st..pdf
San Pedro Business District Revised May 2010.pdf

Equipment on Location

Type	Quantity
5 or 10 ton trucks	4
Cast/Crew vehicles	60
Cube Trucks	3
Generator	1
Honey Wagons	1
Picture vehicles	1
Stakebed Trucks	2
Vans	4

Personnel on Location

Type	Quantity
Cast	5
Crew	75
FilmL.A. Monitor(s)	1
Off-Duty/Retired LAPD Officer(s)	2

Filming Activities Equipment on sidewalk, in curb lane & across street; Intermittent traffic control - 2 minutes standard; Alley just west of Pacific Ave. between 7th St. and 8th St. closed with police cars in background; Actor/stuntman on roof of building; ITC on 8th between Pacific and Grand Ave;

Jurisdiction **Political:** Los Angeles City - Council District 15 **Police:** Los Angeles Police Department **Fire:** Los Angeles City

Approvals

LOS ANGELES POLICE DEPARTMENT	Mark Preciado
FILMLA. CLOSURES	Joshua Mingo
LOS ANGELES CITY DEPARTMENT OF PUBLIC WORKS	David Chanquin

Coordinator Note FILMLA MONITOR REQUIRED @ 1500HRS

Coordinator Note FILMLA MONITOR FOLLOW TO 7TH ST AND GRAND AVE LOCATION

Parking

Base Camp
Location Type : Other Location
PORTS O' CALL, SAN PEDRO, CA, 90731

Crew Parking
Location Type : Other Location
PORTS O' CALL, SAN PEDRO, CA, 90731

Parking Notes

NOT A PERMIT

FilmL.A., Inc.
1201 W. 5th Street, Suite T-800
Los Angeles, CA 90017
t: (213)977-8600 - f: (213)977-8601
www.filmla.com

Summary Information — Location

Permit Number	F00041151-C	**Location Manager**	Sarah Rountree
Production Company	JESTER FILMS LLC	Primary Phone	Mobile - 919-280-5527
Insured Company	JESTER FILMS LLC	Secondary Phone	Office - 310-200-3885
Production Title	BABY MAKERS		

Load into lot by 0800hrs on 7/5 & stay until 2359hrs on 7/8
Use of Ports O' Call overflow lot on Sampson Wy for base camp 7/5-7/8

Parking at CIty lot 647 at 474 W 8th St and City lot 641 at 462 W 9th St 7/9-7/12

Using 41 spaces at lot 647 and 80 spaces at 641

Posting "No Parking" signs B/S 8th St., Pacific Ave. - West 500'

Approximate Footage 901 - 1200 **Log Number** 18430

Date(s) 7/8/2011 to 7/9/2011 **Time(s)** 00:00 to 00:00

Lane / Full Closure Full closure of Alleyway west of Pacific Ave., 7th St. - 8th St.

Approximate Footage 0 - 300

Date(s) 7/8/2011 to 7/9/2011 **Time(s)** 12:00 to 06:00

Lane / Full Closure N/S curb lane of 8th St., Pacific Ave. - Grand Ave.

Approximate Footage 0 - 300

Date(s) 7/8/2011 to 7/9/2011 **Time(s)** 12:00 to 06:00

NOT A PERMIT

FilmL.A., Inc.
1201 W. 5th Street, Suite T-800
Los Angeles, CA 90017
t: (213)977-8600 - f: (213)977-8601
www.filmla.com

Summary Information — Location

Permit Number F00041151-C
Production Company JESTER FILMS LLC
Insured Company JESTER FILMS LLC
Production Title BABY MAKERS

Location Manager Sarah Rountree
Primary Phone Mobile - 919-280-5527
Secondary Phone Office - 310-200-3885

Location Address W 7th St & S Grand Ave, Los Angeles, CA, 90731

Location Type Intersection

Film Dates 7/8/2011 - 7/8/2011 16:00 - 07:00 1 day

Open or Closed to the Public Closed

Generic Conditions
Community Survey Obtained
Must Maintain 5' Clearance on Sidewalks/Walkways
Must maintain local/emergency access
No cast or crew parking on area streets
Number of uniformed officers listed on the permit is a minimum requirement. Permittee remains responsible for deploying a sufficient number of uniformed officers to provide traffic and crowd control to ensure the safety of the film crew and the public.
Uniformed officers shall have a copy of the film permit in their possession and are required to confirm that all traffic control signage devices are in place.

Please see attached documents
41151.pdf
41151.1.pdf

Equipment on Location

Type	Quantity
5 or 10 ton trucks	4
Cast/Crew vehicles	60
Cube Trucks	3
Generator	1
Honey Wagons	1
Picture vehicles	1
Stakebed Trucks	2
Vans	4

Personnel on Location

Type	Quantity
Cast	5
Crew	75
Off-Duty/Retired LAPD Officer(s)	4

Filming Activities Equipment on sidewalk, in curb lane & across street; Intermittent pedestrian control; Intermittent traffic control - 2 minute standard (except 0700-0900 hrs & 1500-1900 hrs); Precision driving (within or below posted speed limit only); Wind effects; Scene: Crash at intersection with Limousine getting hit by car; Staking into the street with anchors to cable the cars ;

Jurisdiction **Political:** Los Angeles City - Council District 15 **Police:** Los Angeles Police Department **Fire:** Los Angeles City

Approvals

LOS ANGELES POLICE DEPARTMENT	Mark Buck
FILMLA. CLOSURES	Joshua Mingo
LOS ANGELES CITY DEPARTMENT OF PUBLIC WORKS	David Chanquin
LOS ANGELES CITY DEPARTMENT OF TRANSPORTATION - CLOSURES	Joshua Mingo
LOS ANGELES CITY DEPARTMENT OF PUBLIC WORKS-COMMISSIONER	Andrea Alarcon

Parking

Base Camp
Location Type : Other Location
PORTS O' CALL, SAN PEDRO, CA, 90731

Crew Parking
Location Type : Other Location
PORTS O' CALL, SAN PEDRO, CA, 90731

Parking Notes
Load into lot by 0800hrs on 7/5 & stay until 2359hrs on 7/8
Use of Ports O' Call overflow lot on Sampson Wy for base camp 7/5-7/8

NOT A PERMIT

FilmL.A., Inc.
1201 W. 5th Street, Suite T-800
Los Angeles, CA 90017
t: (213)977-8600 - f: (213)977-8601
www.filmla.com

Summary Information — Location

Permit Number F00041151-C
Production Company JESTER FILMS LLC
Insured Company JESTER FILMS LLC
Production Title BABY MAKERS

Location Manager Sarah Rountree
Primary Phone Mobile - 919-280-5527
Secondary Phone Office - 310-200-3885

Parking at CIty lot 647 at 474 W 8th St and City lot 641 at 462 W 9th St 7/9-7/12

Using 41 spaces at lot 647 and 80 spaces at 641

Posting "No Parking" signs B/S 7TH ST, PACIFIC AVE - GAFFEY ST
B/S GRAND AVE, 6TH ST - 8TH ST

Approximate Footage more than 1800 **Log Number** 18476

Date(s) 7/8/2011 to 7/8/2011 **Time(s)** 11:00 to 22:00

Posting "No Parking" signs B/S 7TH ST, PACIFIC AVE - GAFFEY ST
B/S GRAND AVE, 6TH ST - 8TH ST

Approximate Footage more than 1800 **Log Number** 18477

Date(s) 7/8/2011 to 7/8/2011 **Time(s)** 18:00 to 06:00

Lane / Full Closure FULL CLOSURE OF 7TH ST, PACIFIC AVE - GAFFEY ST (OVERNIGHT)

Approximate Footage 0 - 300

Date(s) 7/8/2011 to 7/9/2011 **Time(s)** 19:00 to 06:00

Lane / Full Closure FULL CLOSURE GRAND AVE, 6TH ST - 8TH ST

Approximate Footage 0 - 300

Date(s) 7/8/2011 to 7/8/2011 **Time(s)** 19:00 to 06:00

NOT A PERMIT

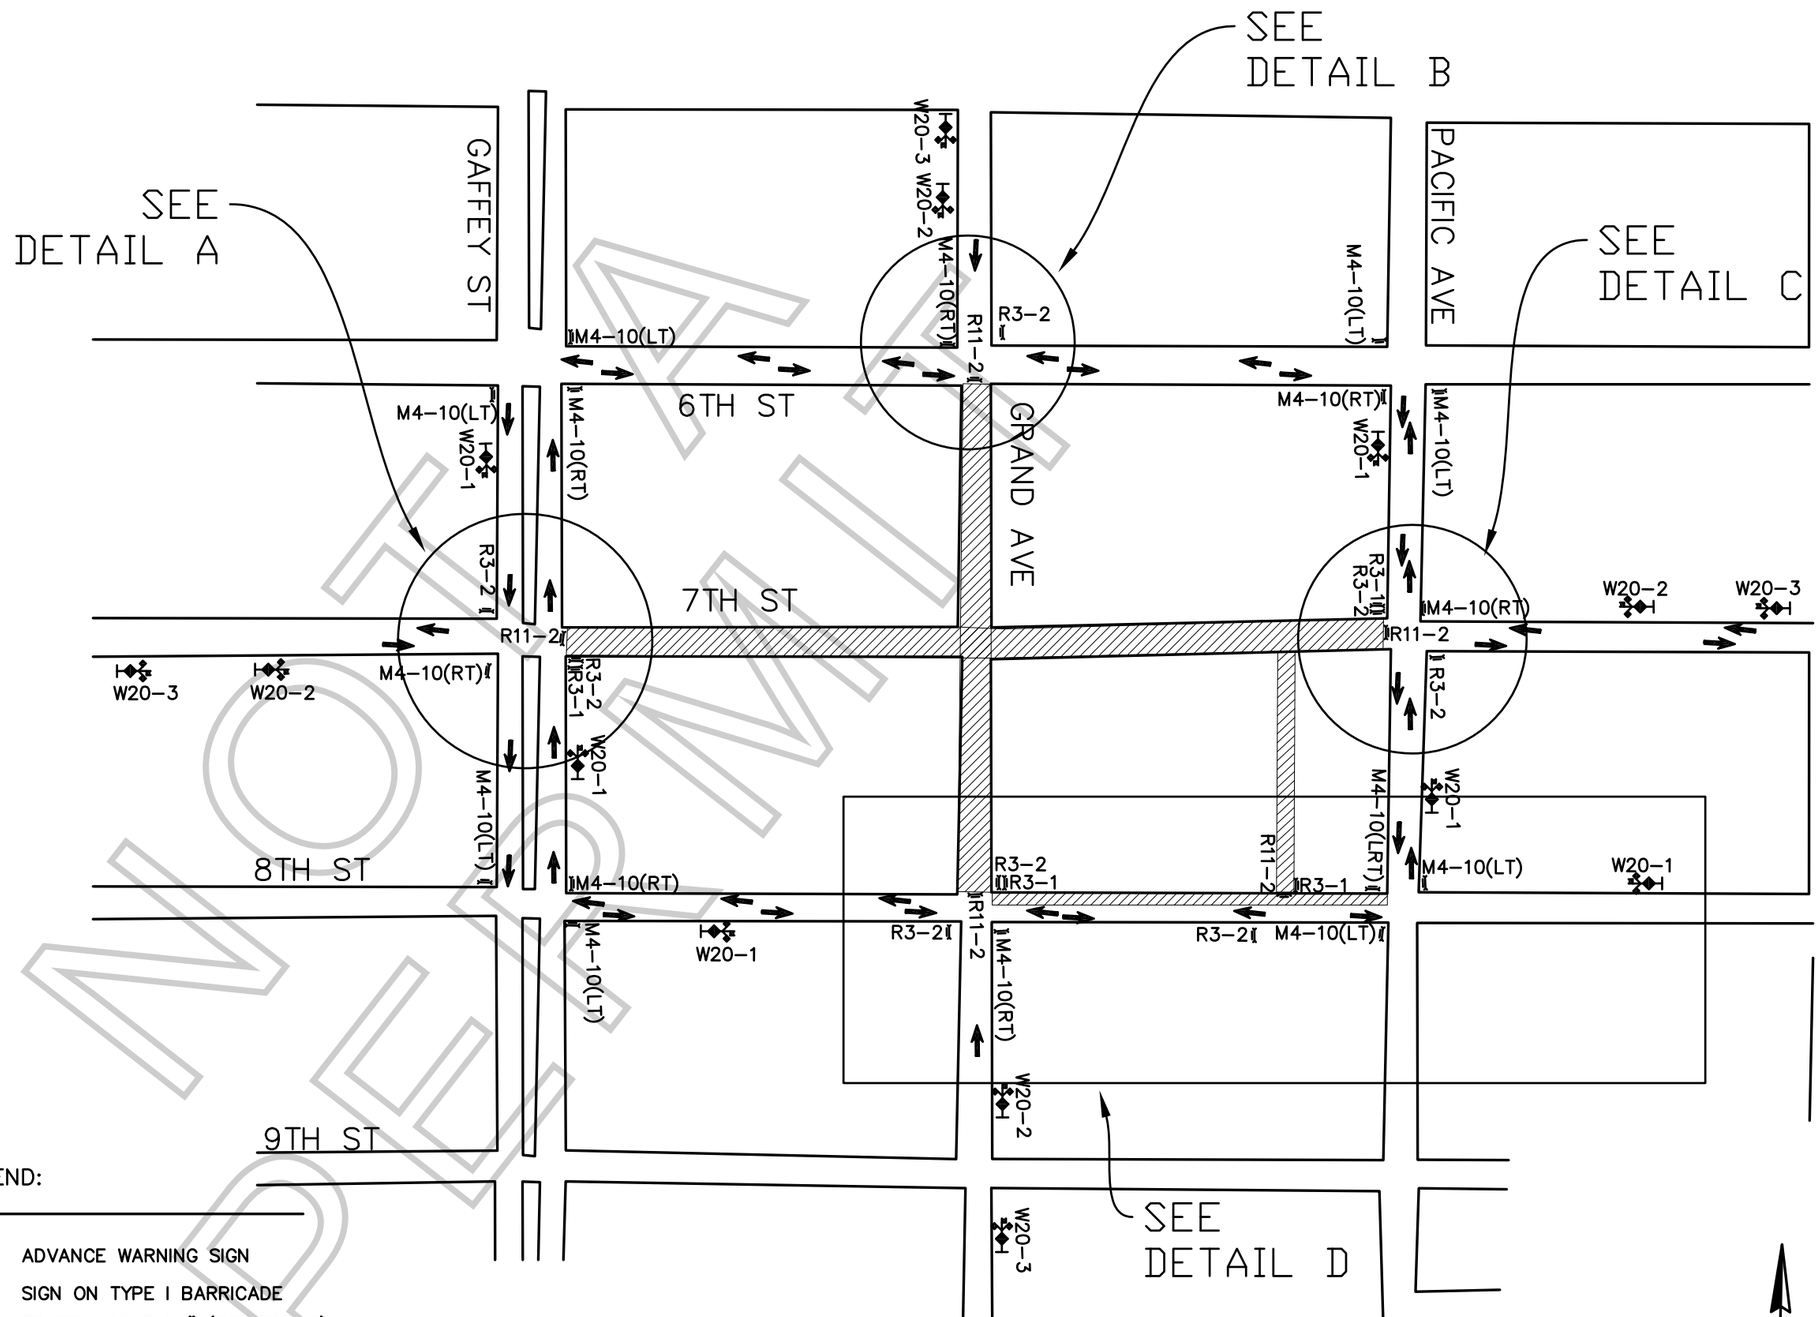

GENERAL NOTES:

1. ALL SIGNING, STRIPING, AND TRAFFIC CONTROL DEVICES SHALL CONFORM TO THE CURRENT STATE OF CALIFORNIA DEPARTMENT OF TRANSPORTATION (CALTRANS) STANDARD PLANS AND STANDARD SPECIFICATIONS, CALIFORNIA M.U.T.C.D., AND ANY ADDENDUMS THERTO, AND AS SHOWN ON THESE PLANS.
2. THERE SHALL BE NO INTERFERENCE WITH TRAFFIC SIGNALS OR CROSSWALKS.
3. CONES SHALL BE 28" MINIMUM HEIGHT AND SHALL HAVE REFLECTORIZED SLEEVES FOR NIGHT WORK.
4. POLICE SHALL DIRECT TRAFFIC AS NECESSARY.

FILM LA COORDINATOR: ERICA WADE
FILM LA PERMIT # F-41151-A

CLOSURE INFO:

FULL CLOSURE OF GRAND AVE
FROM 6TH ST – 8TH ST
7/8, 1900–0600

FULL CLOSURE OF 7TH ST
FROM GAFFEY ST – PACIFIC AVE
7/8, 1900–0600

FULL CLOSURE OF ALLEY WEST OF PACIFIC AVE
FROM 7TH ST – 8TH ST
7/8 & 7/9 1200–0600.

N/S CURB LANE OF 8TH ST
FROM GRAND ST – PACIFIC AVE
7/8 & 7/9, 1200–0600

JESTER
"BABY MAKERS"
LOCATIONS CONTACT:
ALYJOE VALDEZ 323.260.4777(4PPS)

DETOUR PLAN FOR CLOSURES:
7TH ST, B/T GAFFEY ST – PACIFIC AVE
GRAND AVE, B/T 6TH ST – 8TH ST
SHEET 01 OF 03

LEGEND:

- ADVANCE WARNING SIGN
- SIGN ON TYPE I BARRICADE
- TRAFFIC CONE 28" (REFLECTIVE)
- DETOUR ROUTE
- FLASHING ARROW SIGN (FAS)
- CLOSURE/WORK AREA

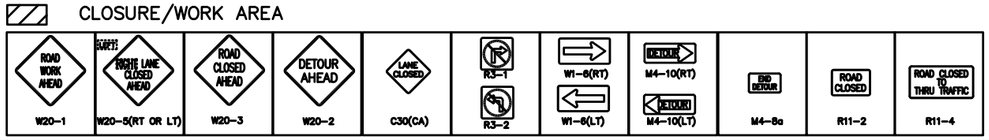

N

TCP DRAWN BY:
GRACIELA CUEVAS
PACIFIC TRAFFIC CONTROL, INC.
323.981.0600 PH.
LIC # 944488

NOT A PERMIT

DETAIL D

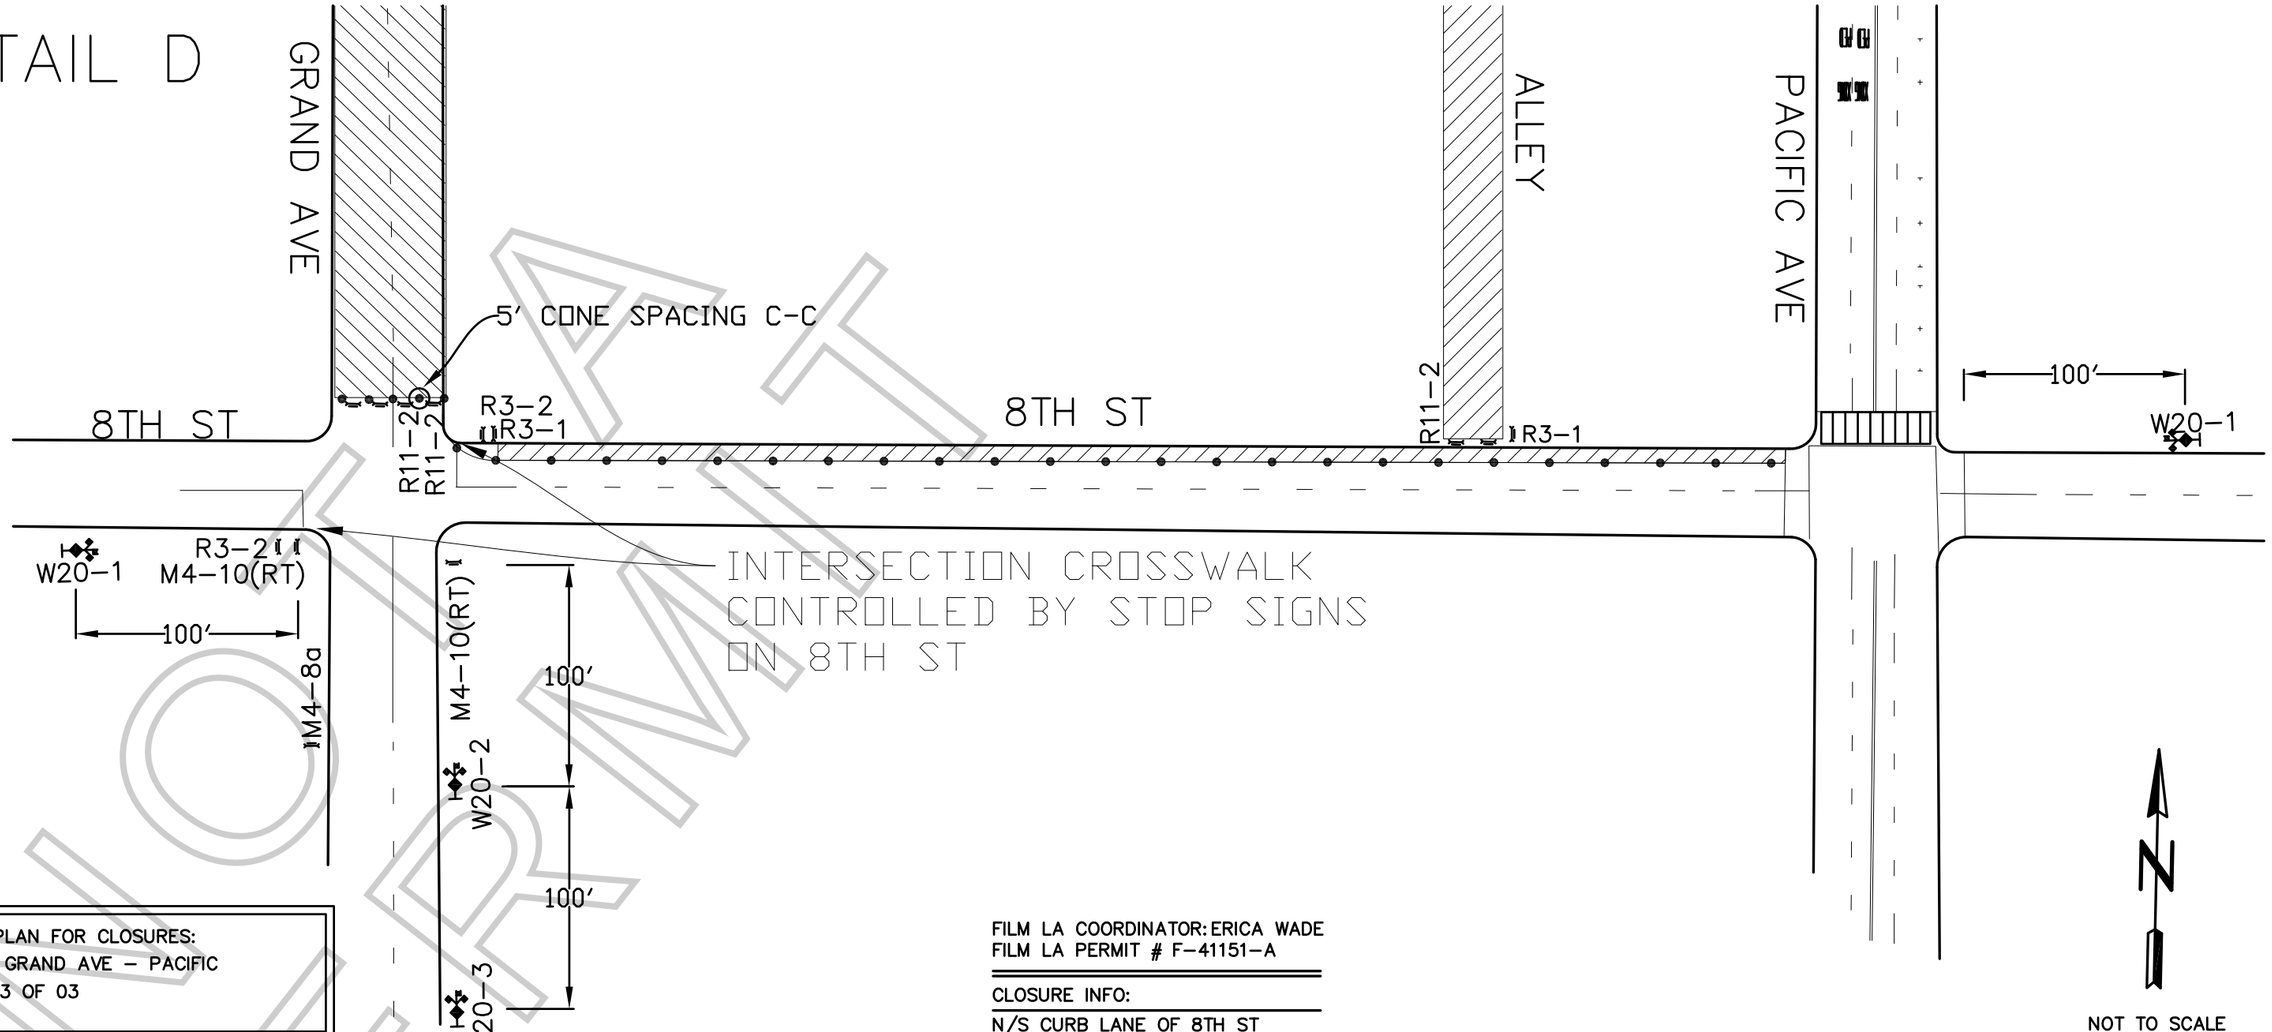

NOT TO SCALE

DETAIL PLAN FOR CLOSURES:
8TH ST, GRAND AVE – PACIFIC
SHEET 03 OF 03

FILM LA COORDINATOR: ERICA WADE
FILM LA PERMIT # F-41151-A

CLOSURE INFO:

N/S CURB LANE OF 8TH ST
FROM GRAND AVE – PACIFIC AVE
7/8 & 7/9, 1200-0600

FULL CLOSURE OF ALLEY WEST OF PACIFIC AVE
FROM 7TH ST – 8TH ST
7/8 & 7/9, 1200-0600.

FULL CLOSURE OF GRAND AVE
FROM 6TH ST – 8TH ST
7/8, 1900-0600

JESTER
"BABY MAKERS"
LOCATIONS CONTACT:
ALYJOE VALDEZ 323.260.4777(4PPS)

GRACIELA CUEVAS
PACIFIC TRAFFIC CONTROL, INC.
323.981.0600 PH.
LIC # 944488

LEGEND:

- ADVANCE WARNING SIGN
- SIGN ON TYPE I BARRICADE
- TRAFFIC CONE 28" (REFLECTIVE)
- DETOUR ROUTE
- FLASHING ARROW SIGN (FAS)
- CLOSURE/WORK AREA

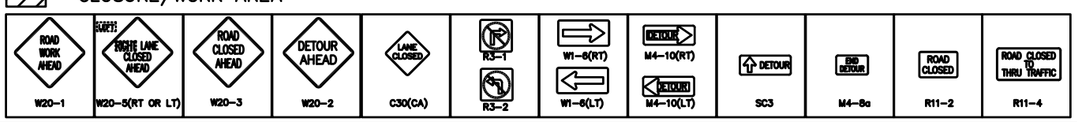

GENERAL NOTES:

1. ALL SIGNING, STRIPING, AND TRAFFIC CONTROL DEVICES SHALL CONFORM TO THE CURRENT STATE OF CALIFORNIA DEPARTMENT OF TRANSPORTATION (CALTRANS) STANDARD PLANS AND STANDARD SPECIFICATIONS, CALIFORNIA M.U.T.C.D., AND ANY ADDENDUMS THERTO, AND AS SHOWN ON THESE PLANS.
2. THERE SHALL BE NO INTERFERENCE WITH TRAFFIC SIGNALS OR CROSSWALKS.
3. CONES SHALL BE 28" MINIMUM HEIGHT AND SHALL HAVE REFLECTORIZED SLEEVES FOR NIGHT WORK.
4. POLICE SHALL DIRECT TRAFFIC AS NECESSARY.

TCP DRAWN BY:

NOT APPROVED

SPECIAL FILMING CONDITIONS
SAN PEDRO BUSINESS DISTRICT

The Special Filming Conditions described below will be included in the terms and conditions of permits issued for filming in this area and are in addition to the standard terms and conditions applicable to filming permits generally. While these Special Filming Conditions will be included as terms if a permit for filming in this area is issued, they are not intended to, and do not, establish the criteria or standards for determining whether or not a particular permit (or permits) will be issued for this area. The decision whether or not a particular permit (or permits) will be issued is vested in the discretion of the appropriate City or County department or their designees (including FilmL.A., Inc.), to be exercised consistent with public health, safety and general welfare, and applicable land-use ordinances.

The following Special Conditions for location filming in the San Pedro Business District have been established so that both the established businesses and production companies filming in the area can operate successfully and function in a cooperative manner. These Special Filming Conditions apply to the area in downtown San Pedro comprised of 4th Street to 9th Street between Pacific Avenue and Harbor Boulevard during normal business hours which are defined as 9:00 a.m. to 7:00 p.m.

- **Affected residents/merchants/businesses within 500 feet of any filming activity, including equipment parking, must be notified at least two working (2) days in advance of the first day of filming or the first day of any substantial set preparation. When filming on the 400 block of 6th Street, the entire block between Pacific Avenue and Mesa Street must be notified.** *Permit requests must be submitted to FilmL.A. at least three (3) days in advance.*

- **Catering and feeding of cast/crew members inside the business district will be allowed on private property only. Any outdoor catering and feeding will require area to be tented**. **No street, sidewalk or public parking lots may be used for catering trucks or feeding crew at any time.** *If no private property is available, catering must be done outside of the business district.*

- **Cast/crew parking is not permitted to park on area streets, nor in any public parking areas within the San Pedro Business District.** Off-street, alternate parking must be provided.

- **Production vehicle parking and the posting of "No Parking" signs require the signature of affected businesses. Posting/parking should be kept to a minimum in order to reduce any negative impact on the local business community.** Production companies are required to submit signatures to FilmL.A., for approval, at least twenty-four hours in advance of the film date.

- **A FilmL.A. Monitor will be assigned to encourage compliance with the permit and conditions.** The Monitor will generally arrive at the designated location 1 hour prior to the permit start time to note proper arrival time and remain with the production company during all filming-related activities and ensure proper departure time.

- **Whenever possible, filming activities which involve exteriors, the use of sidewalks or streets, or public parking facilities <u>are prohibited</u> on the following holidays and the day prior: *Valentine's Day, Mother's Day, Father's Day, Easter and Thanksgiving.***

- **Winter holiday season filming activities which involve exteriors, the use of sidewalks or streets, or public parking facilities will not be permitted during regular business hours for the two weeks preceding Christmas Day,** unless approved by FilmL.A. Approval will be based on an authorized Filming Survey of affected businesses demonstrating substantial support of the activities.

- **Companies must notify the Chamber of Commerce, Linda Alexander at (310) 548-5395,** of intended film, prep and strike days a minimum of 2 days in advance.

- **Companies should be aware of the following events happening on a regular basis in the San Pedro business area, during which filming will generally not be permitted.**

    1. **First Thursdays:** **This event is the 1st Thursday of every month from 4pm to 10pm. The boundaries are 4th Street, Palos Verde Street, 8th Street & Pacific Avenue**

        ******** No filming on the first Thursday of each month ********

    2. **Farmers' Market:** **This event is every Friday from 8:00 am – 3:00 pm on 6th Street between Pacific Avenue and Mesa Street**

- **City parking lots that are available for use by production companies:**

    1. **#683 (445 W. 5th St) - May use East 1/2 of the lot for a total of 13 spaces. No trucks or trailers allowed.**
    2. **#647 (474 W. 8th St) – Lot has 41 spaces. No restrictions on use.**
    3. **#641 (462 W. 9th St) – Lot has 102 spaces. May use 80 spaces.**
    4. **#735 (396 W. 6th St) – May use ½ of lot for a total of 25 spaces. No trucks or trailers allowed.**

FilmL.A. NO PERMIT

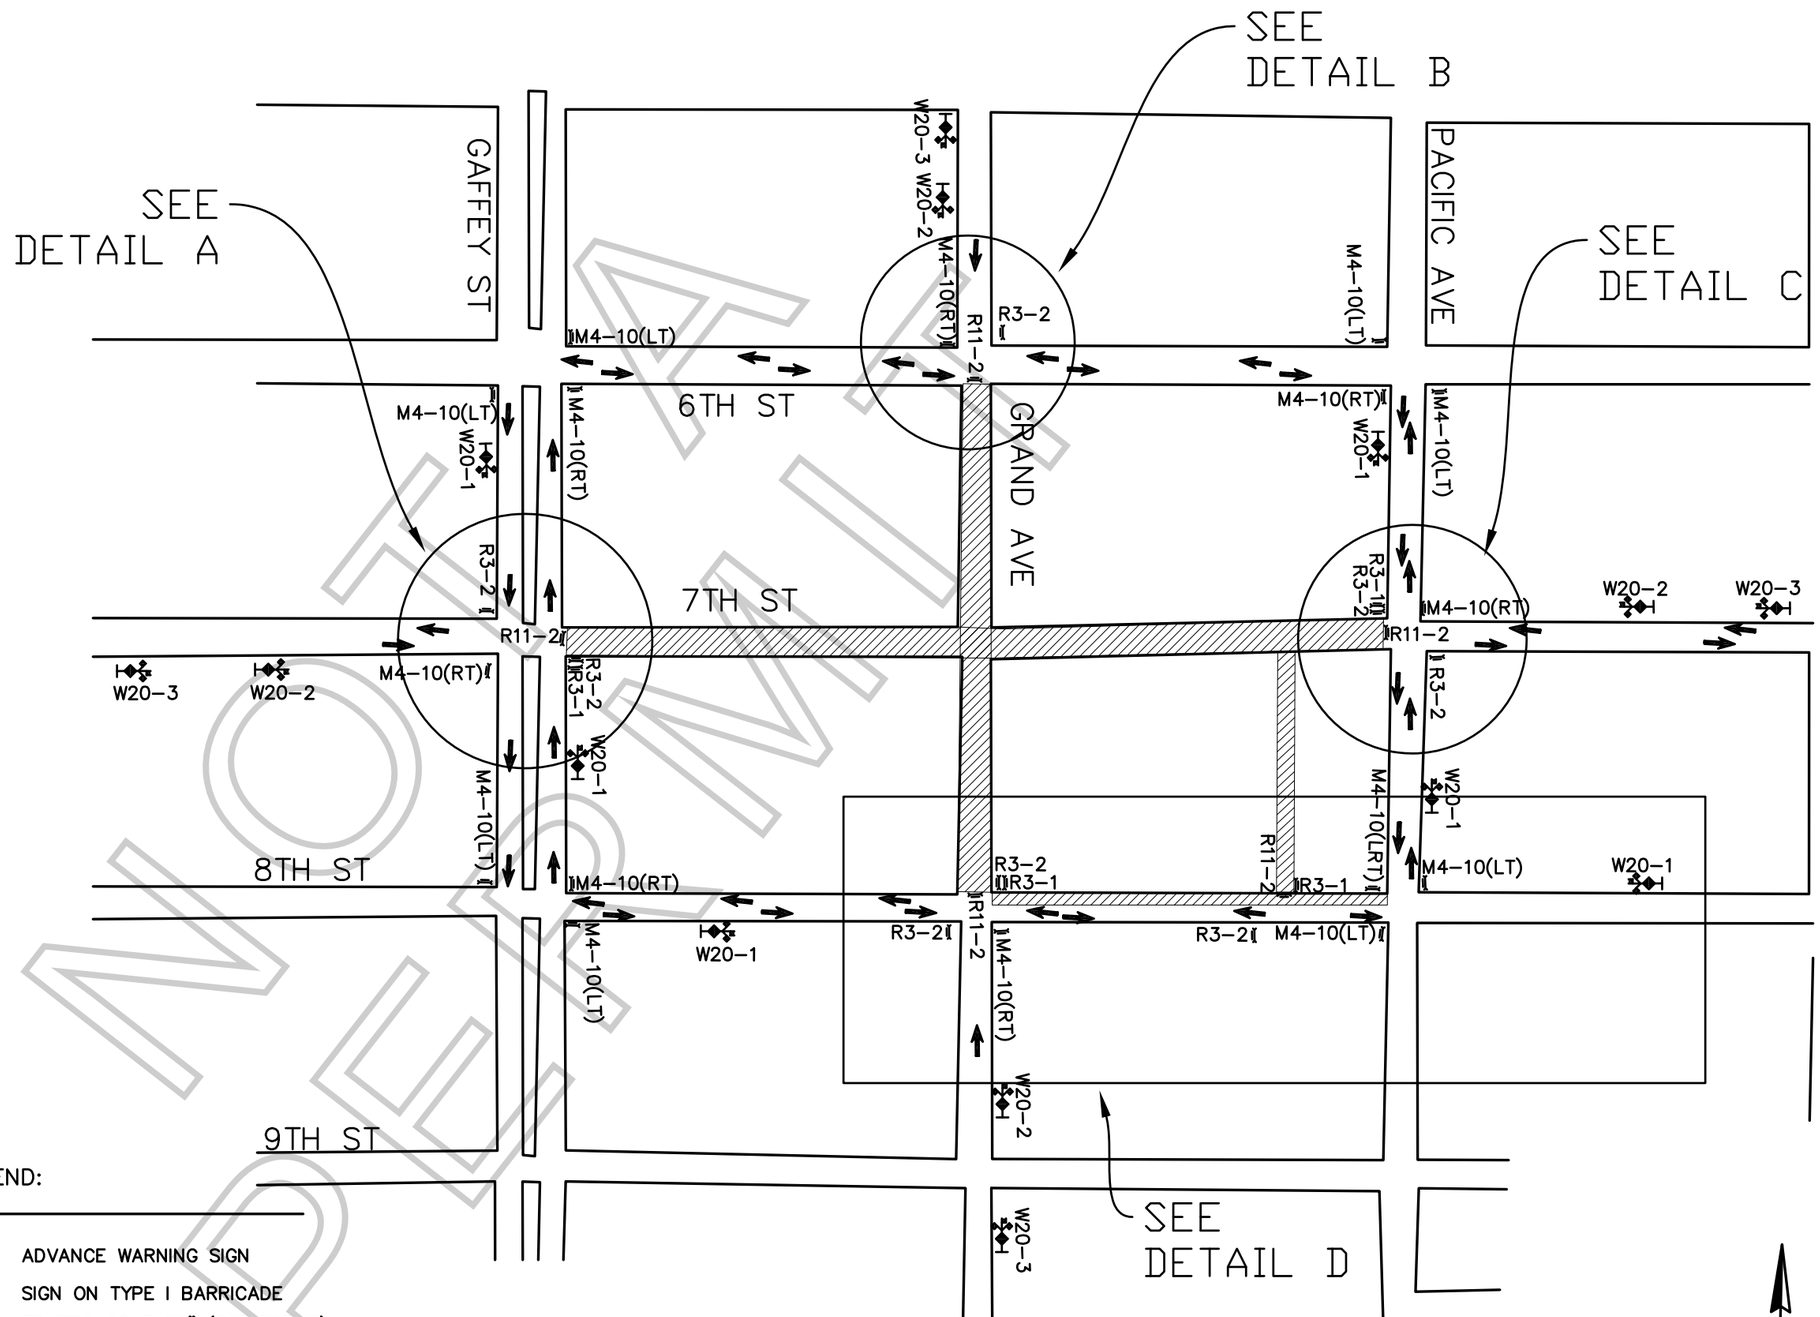

GENERAL NOTES:

1. ALL SIGNING, STRIPING, AND TRAFFIC CONTROL DEVICES SHALL CONFORM TO THE CURRENT STATE OF CALIFORNIA DEPARTMENT OF TRANSPORTATION (CALTRANS) STANDARD PLANS AND STANDARD SPECIFICATIONS, CALIFORNIA M.U.T.C.D., AND ANY ADDENDUMS THERTO, AND AS SHOWN ON THESE PLANS.
2. THERE SHALL BE NO INTERFERENCE WITH TRAFFIC SIGNALS OR CROSSWALKS.
3. CONES SHALL BE 28" MINIMUM HEIGHT AND SHALL HAVE REFLECTORIZED SLEEVES FOR NIGHT WORK.
4. POLICE SHALL DIRECT TRAFFIC AS NECESSARY.

FILM LA COORDINATOR: ERICA WADE
FILM LA PERMIT # F-41151-A

CLOSURE INFO:

FULL CLOSURE OF GRAND AVE
FROM 6TH ST – 8TH ST
7/8, 1900–0600

FULL CLOSURE OF 7TH ST
FROM GAFFEY ST – PACIFIC AVE
7/8, 1900–0600

FULL CLOSURE OF ALLEY WEST OF PACIFIC AVE
FROM 7TH ST – 8TH ST
7/8 & 7/9 1200–0600.

N/S CURB LANE OF 8TH ST
FROM GRAND ST – PACIFIC AVE
7/8 & 7/9, 1200–0600

JESTER
"BABY MAKERS"
LOCATIONS CONTACT:
ALYJOE VALDEZ 323.260.4777(4PPS)

DETOUR PLAN FOR CLOSURES:
7TH ST, B/T GAFFEY ST – PACIFIC AVE
GRAND AVE, B/T 6TH ST – 8TH ST
SHEET 01 OF 03

LEGEND:

- ADVANCE WARNING SIGN
- SIGN ON TYPE I BARRICADE
- TRAFFIC CONE 28" (REFLECTIVE)
- DETOUR ROUTE
- FLASHING ARROW SIGN (FAS)
- CLOSURE/WORK AREA

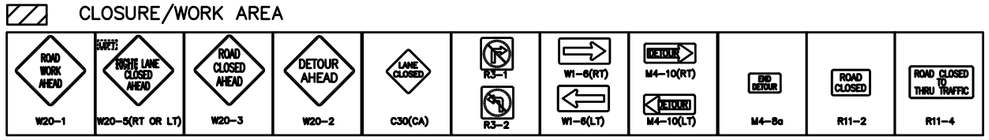

N

TCP DRAWN BY:
GRACIELA CUEVAS
PACIFIC TRAFFIC CONTROL, INC.
323.981.0600 PH.
LIC # 944488

NOT A PERMIT

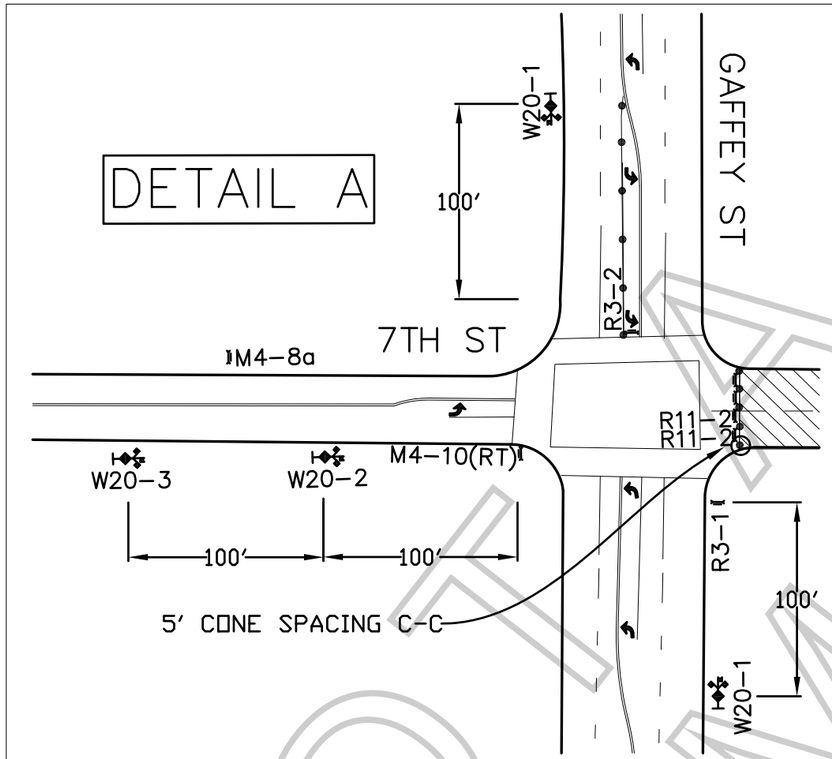

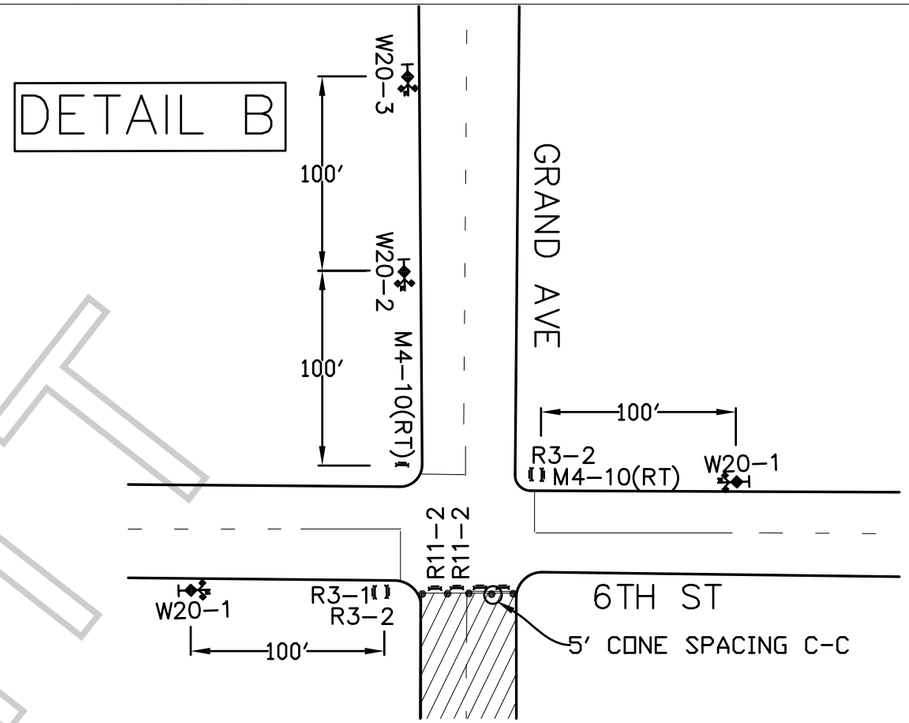

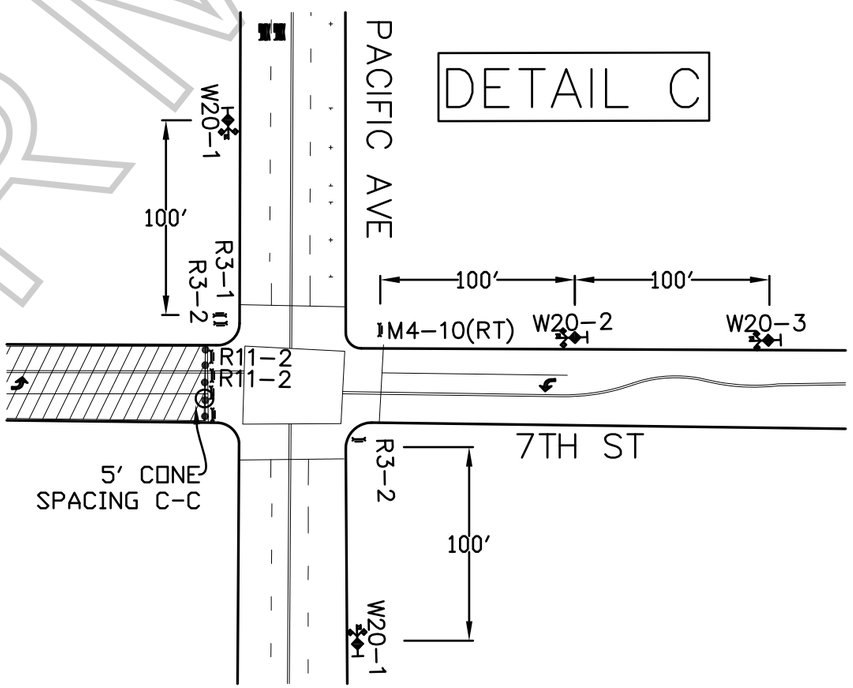

GENERAL NOTES:

1. ALL SIGNING, STRIPING, AND TRAFFIC CONTROL DEVICES SHALL CONFORM TO THE CURRENT STATE OF CALIFORNIA DEPARTMENT OF TRANSPORTATION (CALTRANS) STANDARD PLANS AND STANDARD SPECIFICATIONS, CALIFORNIA M.U.T.C.D., AND ANY ADDENDUMS THERTO, AND AS SHOWN ON THESE PLANS.
2. THERE SHALL BE NO INTERFERENCE WITH TRAFFIC SIGNALS OR CROSSWALKS.
3. CONES SHALL BE 28" MINIMUM HEIGHT AND SHALL HAVE REFLECTORIZED SLEEVES FOR NIGHT WORK.
4. POLICE SHALL DIRECT TRAFFIC AS NECESSARY.

FILM LA COORDINATOR: ERICA WADE
FILM LA PERMIT # F-41151-A

CLOSURE INFO:

FULL CLOSURE OF GRAND AVE
FROM 6TH ST – 8TH ST
7/8, 1900-0600

FULL CLOSURE OF 7TH ST
FROM GAFFEY ST – PACIFIC AVE
7/8, 1900-0600

JESTER
"BABY MAKERS"
LOCATIONS CONTACT:
ALYJOE VALDEZ 323.260.4777(4PPS)

DETAIL PLAN FOR CLOSURES:
7TH ST, B/T GAFFEY ST – PACIFIC AVE
GRAND AVE, B/T 6TH ST – 8TH ST
SHEET 02 OF 03

LEGEND:

- ADVANCE WARNING SIGN
- SIGN ON TYPE I BARRICADE
- TRAFFIC CONE 28" (REFLECTIVE)
- DETOUR ROUTE
- FLASHING ARROW SIGN (FAS)
- CLOSURE/WORK AREA

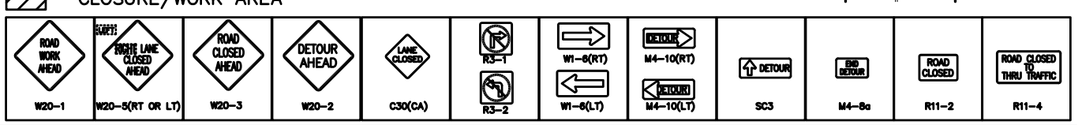

NOT TO SCALE

TCP DRAWN BY:
GRACIELA CUEVAS
PACIFIC TRAFFIC CONTROL, INC.
323.981.0600 PH.
LIC # 944488

NOT A PERMIT